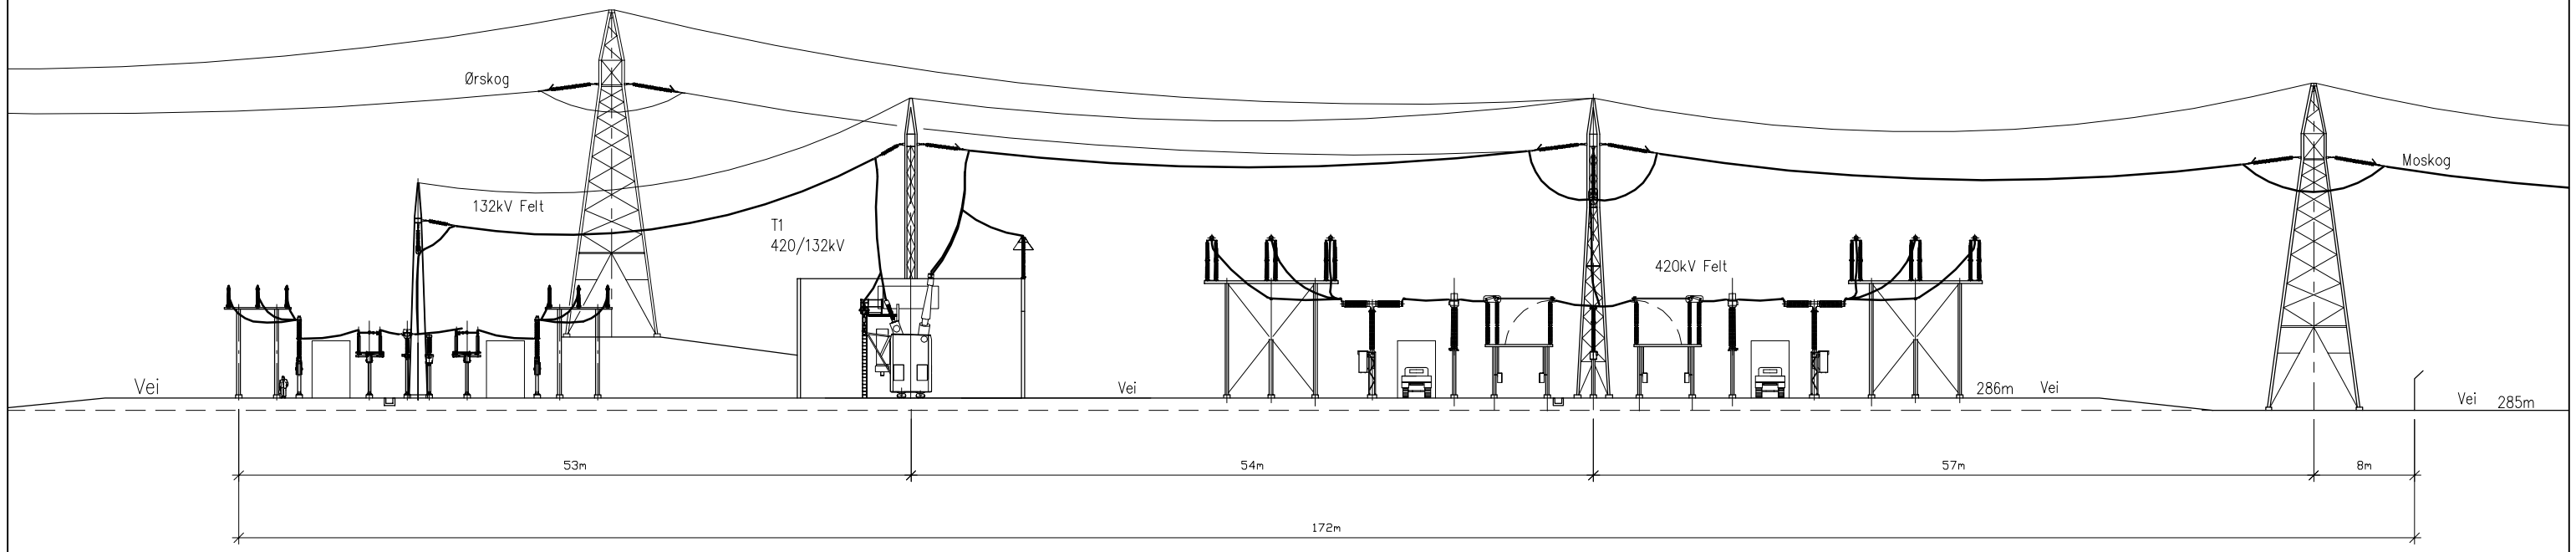

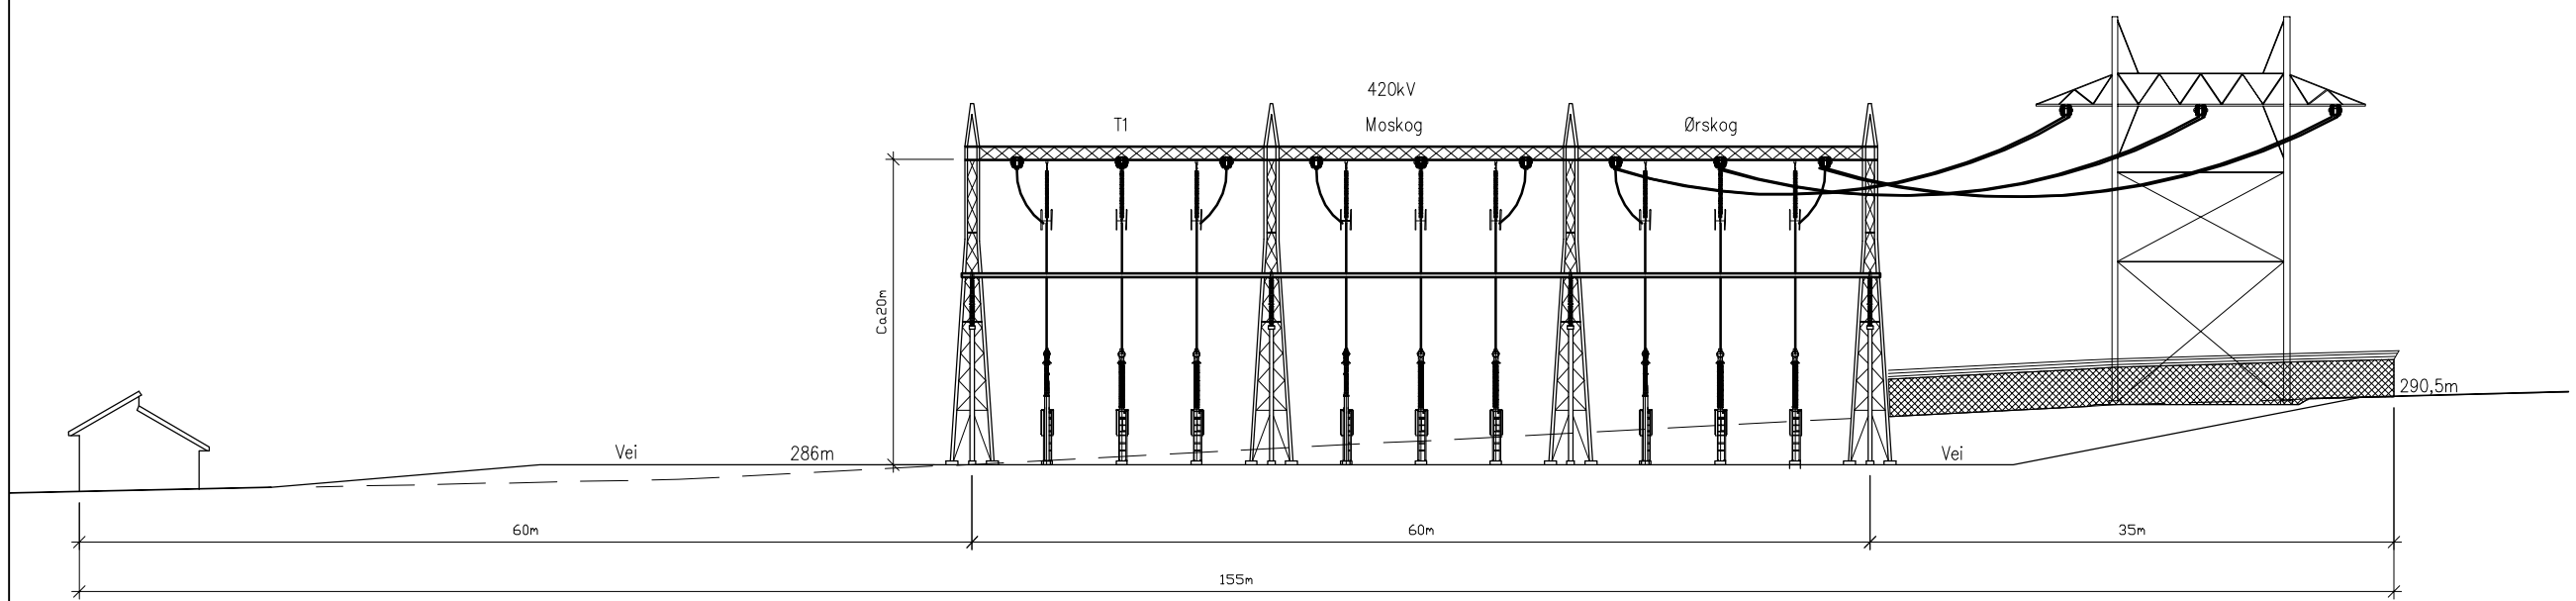

0 2.5M 5M 7.5M 10M 12.5M 15M 17.5M 20M 22.5M 25M
1:250

Nedskalert til A3 1:500

Rev.	Revision	Designed	Checked	Checked	Approved	Date

Project: ØRSTA TRANSFORMATORSTASJON

Text: 420–132kV ANLEGG
SNITT FOR SØKNAD

Statnett

Contractor (External company or department in Statnett): DIVISJON TEKNOLOGI OG PROSJEKT

Company's Drawing no:

Scale	Designed	Checked	Checked	Approved	Date
1:250	RL	OVEB	ARVES	MMA	22.01.08

Replaces Drawing

Scientific responsible	Executing	Reason for publication	Sheet	Format	Document no	Rev.
TE	10089	SØKNAD		A1		1

This document is issued by means of a computerized system. The digitally stored original is electronically approved. The approved document has initials entered in the approved–field. A manual signature is not required.